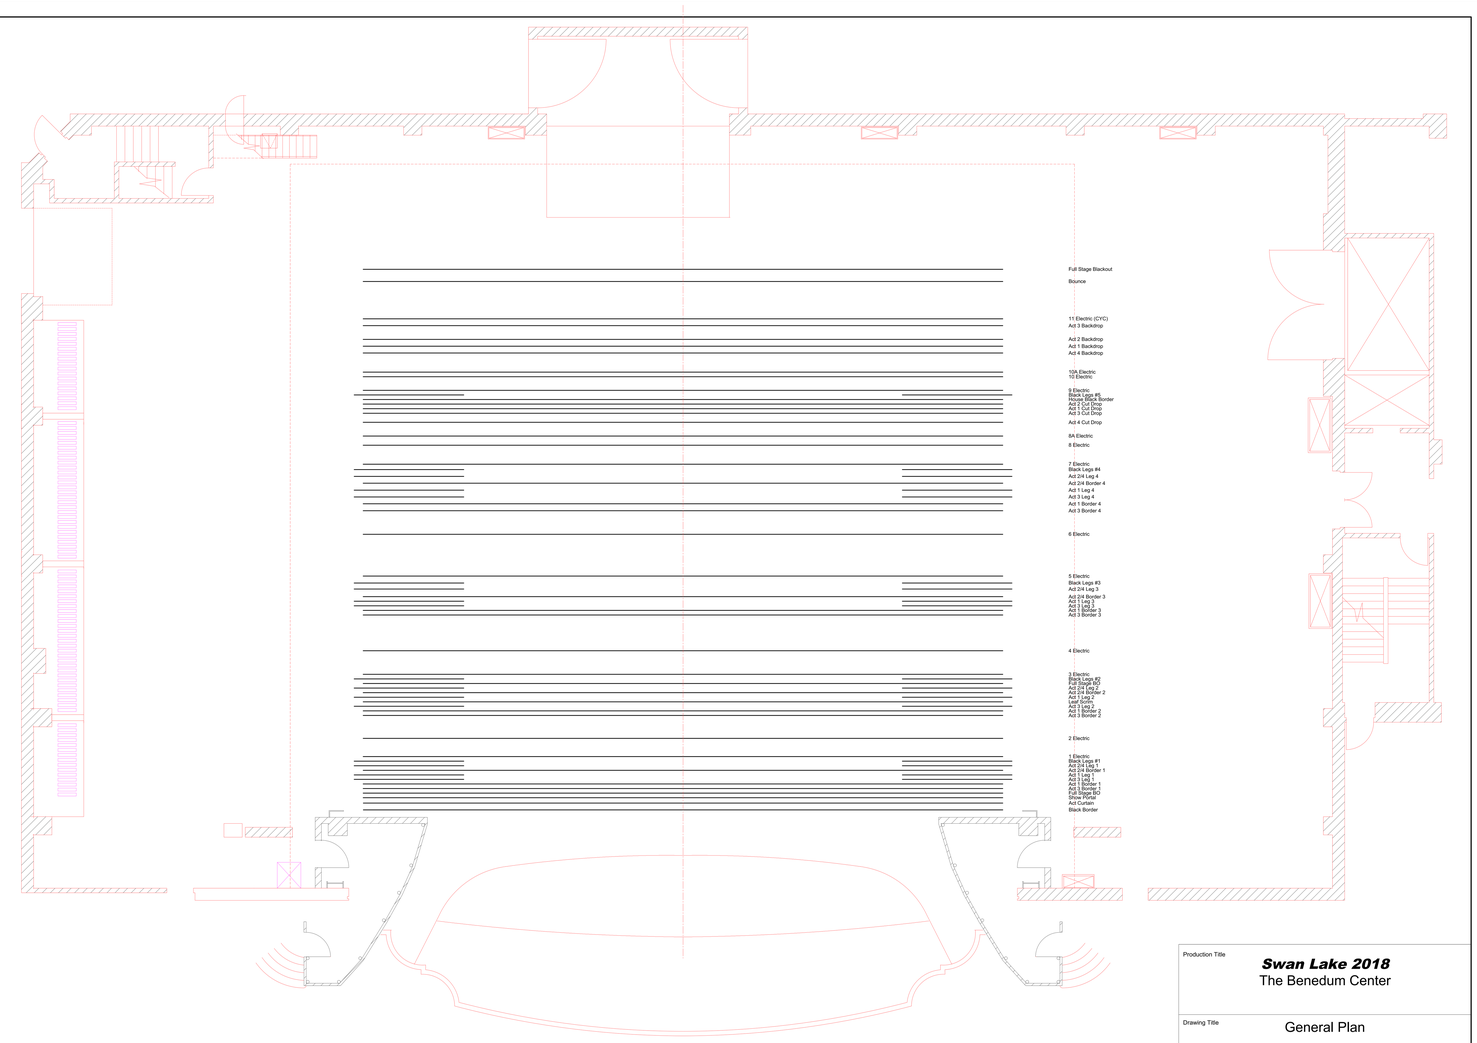

Production Title

Swan Lake 2018

The Benedum Center

Drawing Title

General Plan

Designer Peter Farmer (Scenery and Costumes) Christina Giannelli (Lighting)	Director Terrence S. Orr
Drawn By CSD	Scale
Venue Benedum Center Pittsburgh PA	Drawing No. 1 of
Date	
CAD File Name	